First - Fourth Floor Flooring Finish Plan

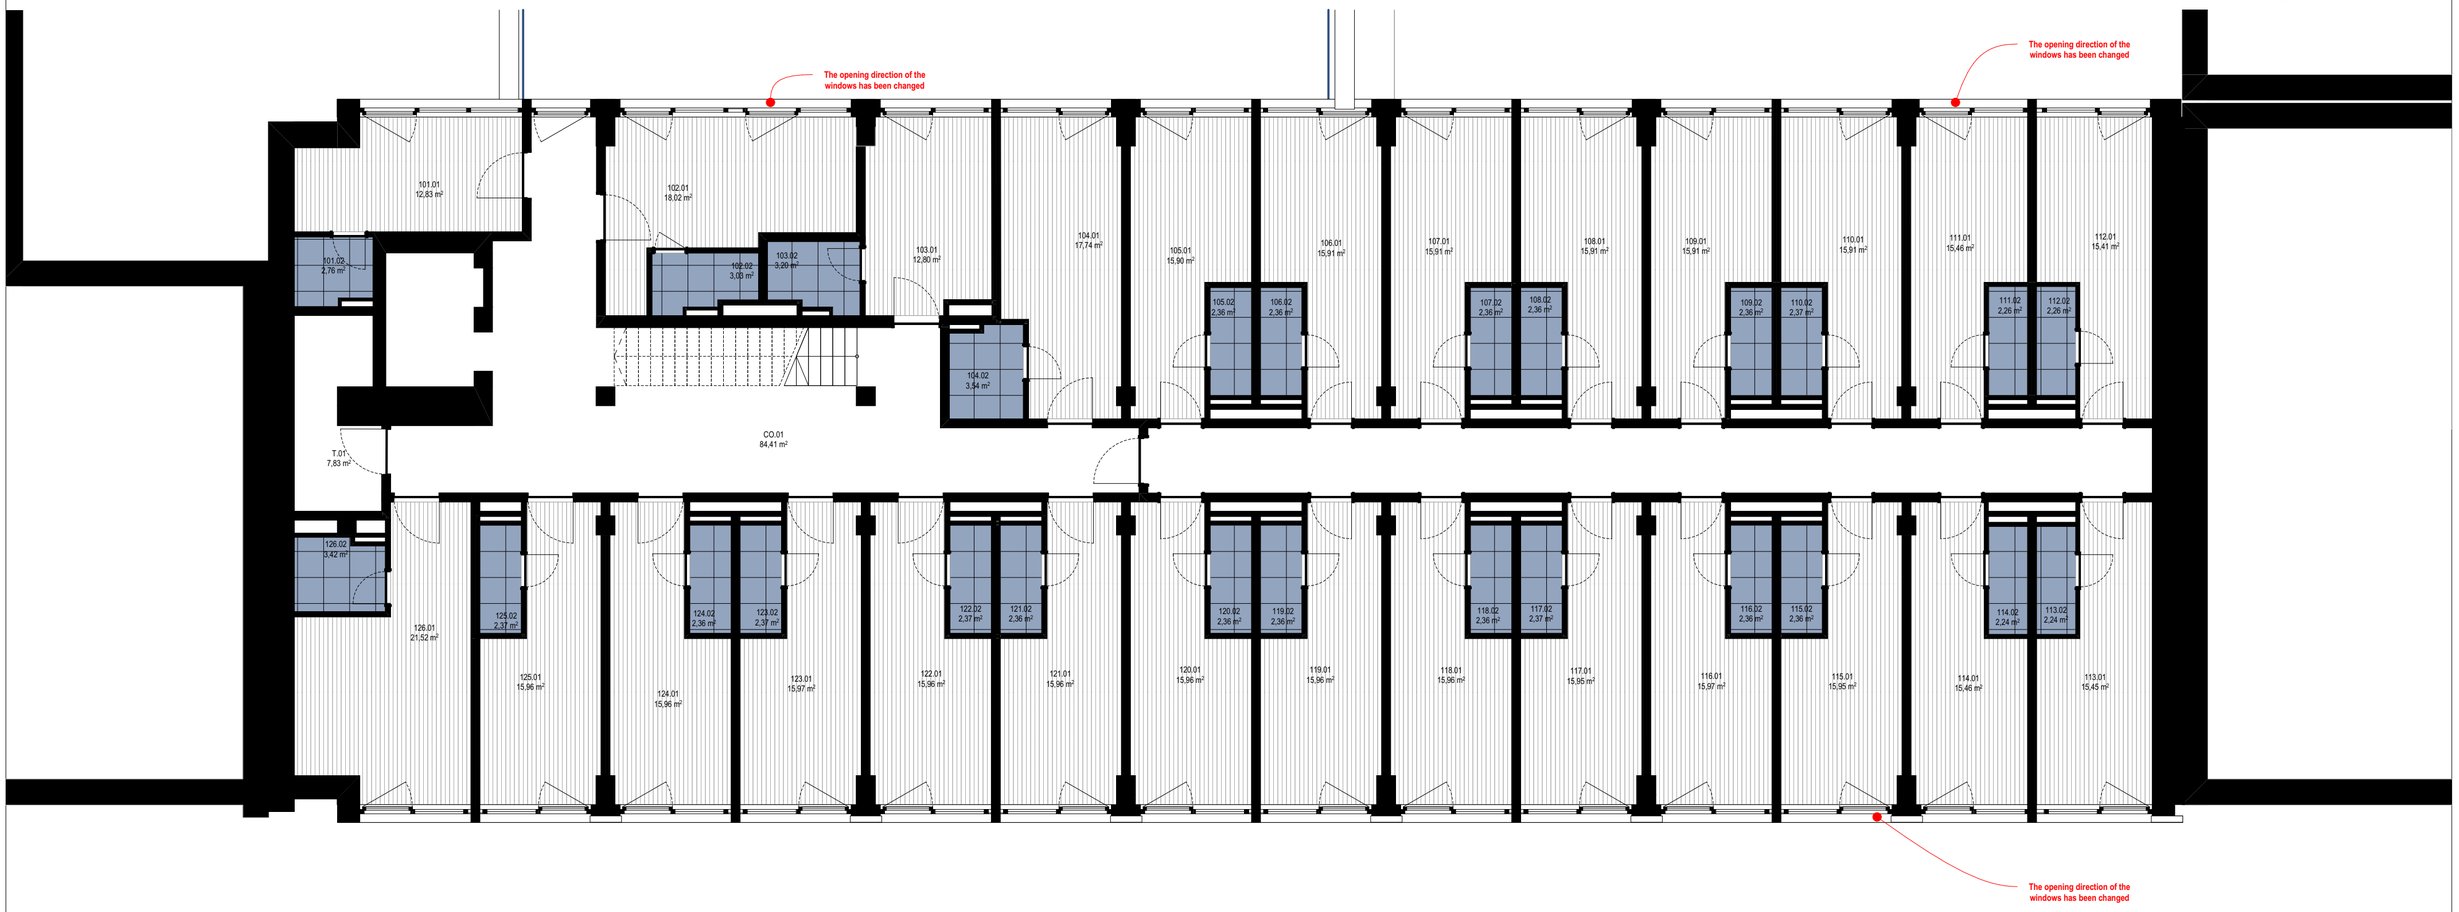

W FLOOR TYPES BUTAMS LAMINATE			W FLOOR TYPES BUTAMS WET TILE		
Home Story Name	KAITA Floor type	Calculated Area	Home Story Name	KAITA Floor type	Calculated Area
Lower ground Floor			Lower ground Floor		
	Laminate floor/ tarkett	277,38		Tiles for wet areas	42,07
Ground Floor			Ground Floor		
	Laminate floor/ tarkett	406,24		Tiles for wet areas	70,32
First Floor			First Floor		
	Laminate floor/ tarkett	415,70		Tiles for wet areas	65,12
Second Floor			Second Floor		
	Laminate floor/ tarkett	415,66		Tiles for wet areas	65,08
Third Floor			Third Floor		
	Laminate floor/ tarkett	415,57		Tiles for wet areas	65,07
Fourth Floor			Fourth Floor		
	Laminate floor/ tarkett	415,59		Tiles for wet areas	65,08
Fifth Floor			Fifth Floor		
	Laminate floor/ tarkett	415,13		Tiles for wet areas	64,57
		2 761,27 m²			437,31 m²

FLOOR FINISH TYPES	
	Laminate floor / Tarkett
	Tiles for wet areas

NOTES:

1. Dimensions must be checked on site.
2. Drawings must be printed in colour.
3. All the changes and discrepancies must coordinate with interior architects.

PROJECT NAME *PROJEKTO PAVADINIMAS:*	PROJECT ADDRESS *PROJEKTO ADRESAS:*	LAYOUT NAME & SCALE *DOKUMENTO PAVADINIMAS IR M.:*	DOCUMENT ID: *DOKUMENTO ŽYMUO:*	DATE *DATA*
K. Valdemara 38 Project	Krišjāņa Valdemāra iela 38 Rīga, Latvia	First - Fourth Floor Flooring Finish Plan 1:100M	A0124-00-PAT-SA-B.1-4.	2024-06-04